Croasdaile Farm III

Durham, North Carolina

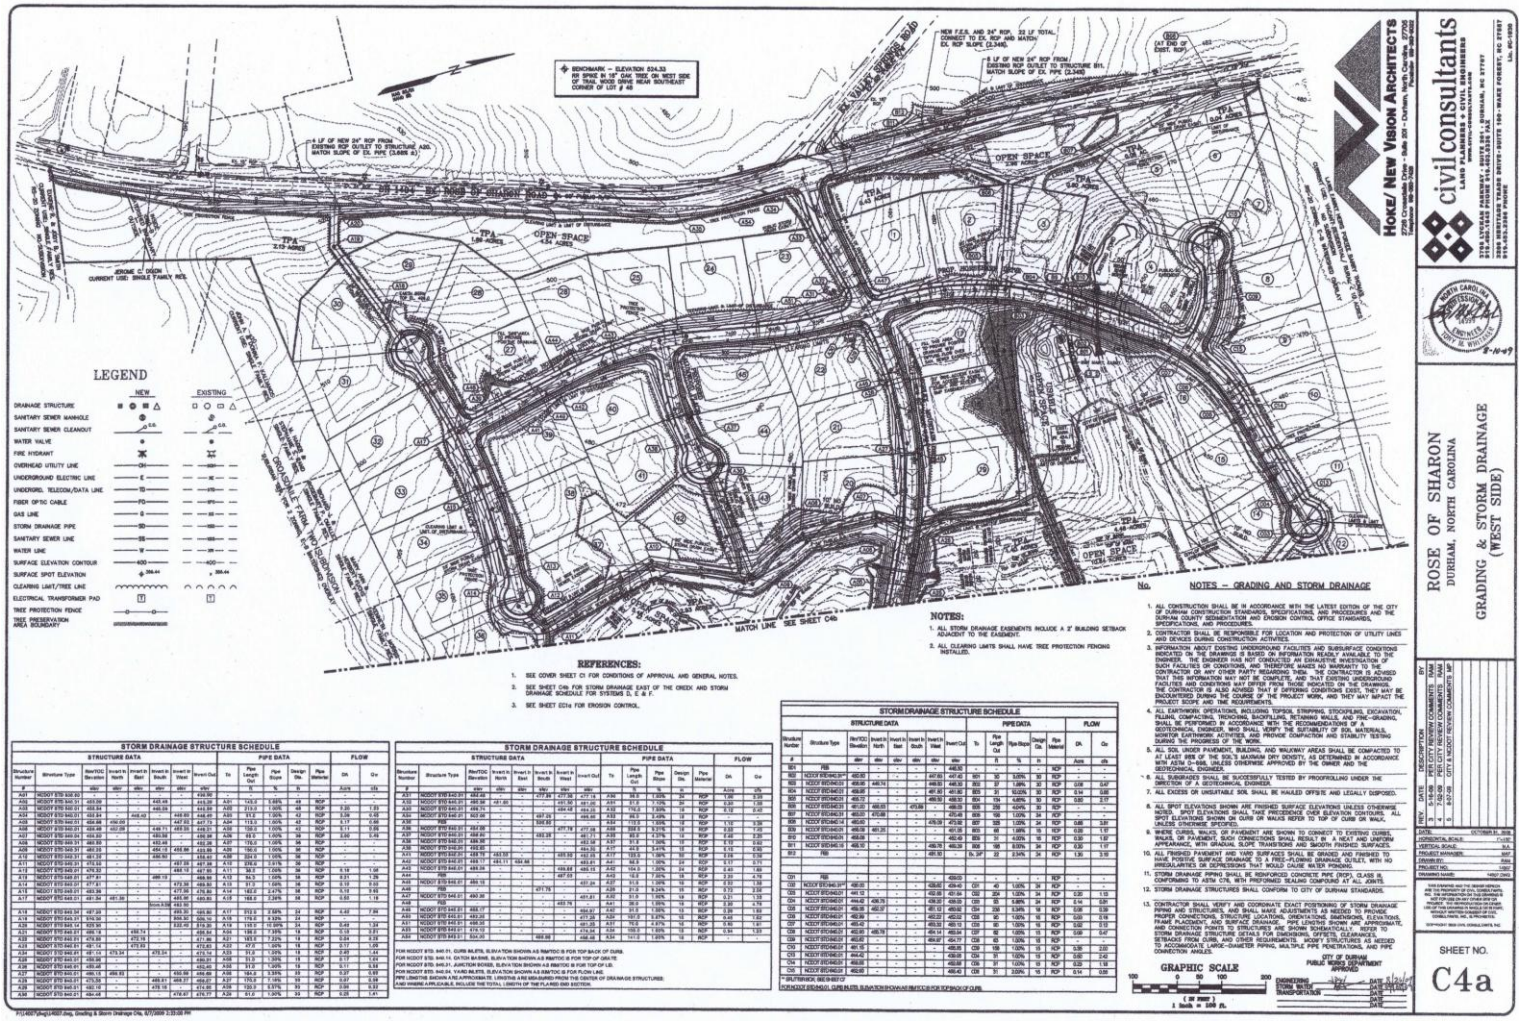

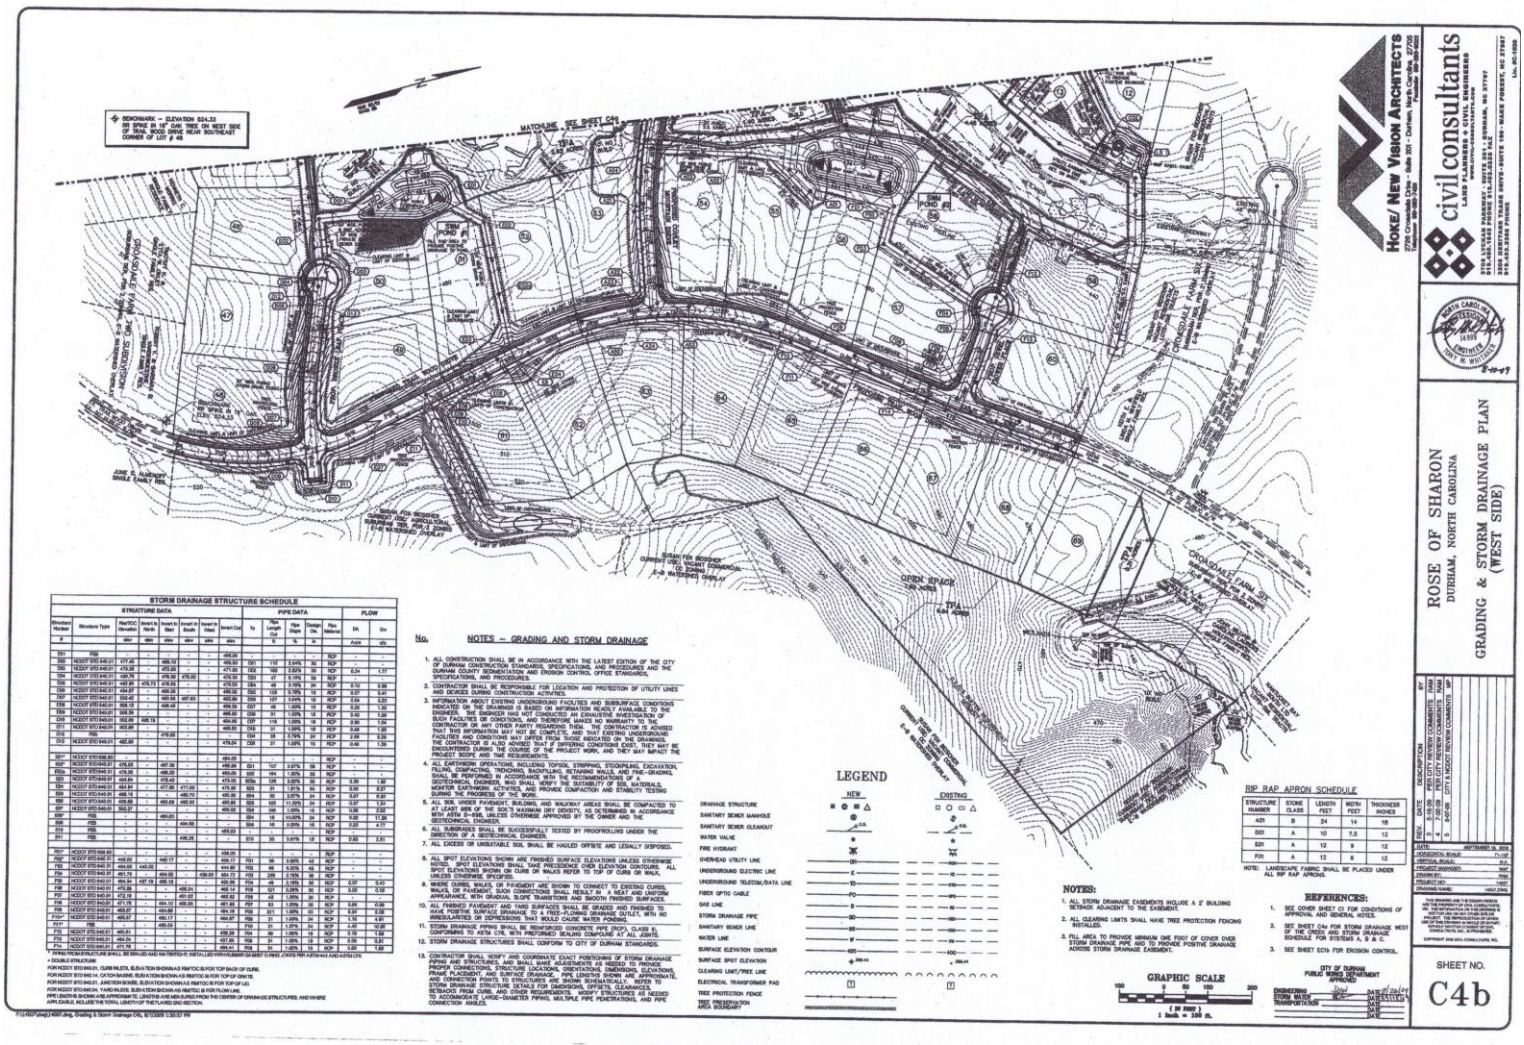

Clearing – 28.0 ac
Cut/Fill – 105,653 cy
Sanitary Sewer – 9,575 lf
Storm Sewer – 10,566 lf
Water Main – 8,251 lf
Curb – 15,346 lf
Paving – 30,608 sy